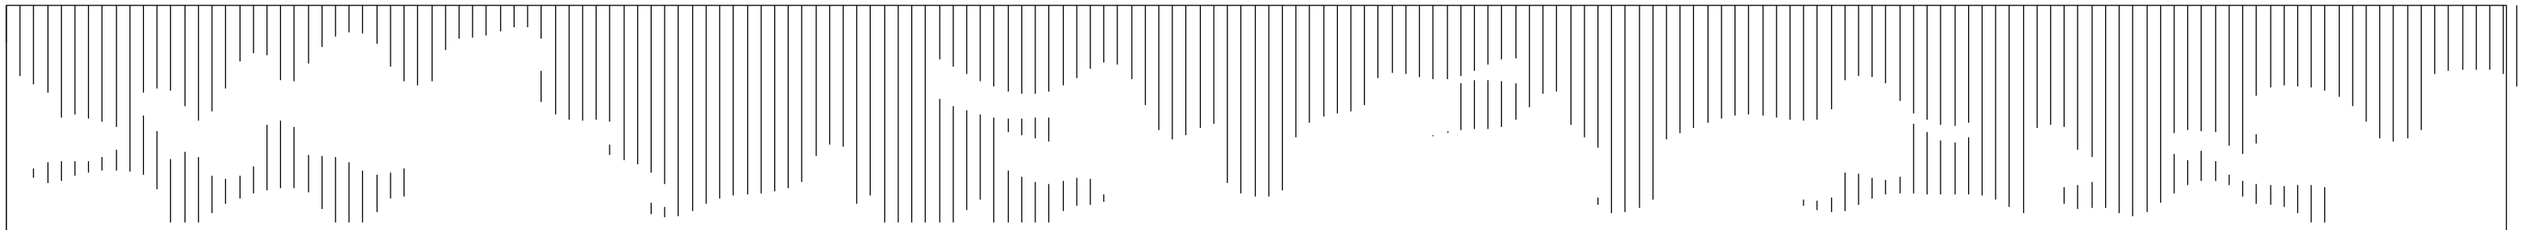

Concrete interlocking roof tiles to extension to match existing. Use old tiles on front, any new required used at rear

New windows to be white U-pvc to match existing. Style and opening as shown

New facing bricks to match exactly with existing in colour and batching

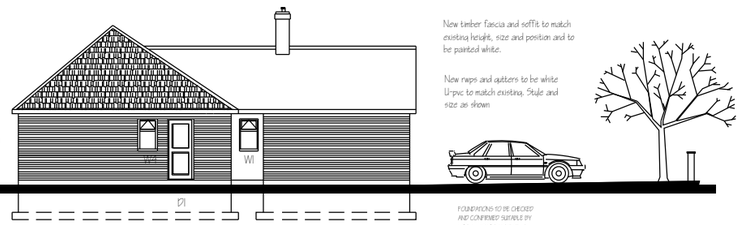

New timber fascia and soffit to match existing height, size and position and to be painted white.

New raps and gutters to be white U-pvc to match existing. Style and size as shown

CRITICAL GLAZING LOCATIONS, WINDOW AND DOOR GLAZING INTERNAL AND EXTERNAL TO COMPLY WITH APPROVED DOCUMENT PART N, SECTION 1 REQUIREMENT N1 AND TO BS 6206 1981.

SIDE ELEVATION

FOUNDATIONS TO BE CHECKED AND CONFIRMED SUITABLE BY LOCAL AUTHORITY BUILDING INSPECTOR BEFORE WORK PROCEEDS ON EXTENSION.

New double garage door to replace existing

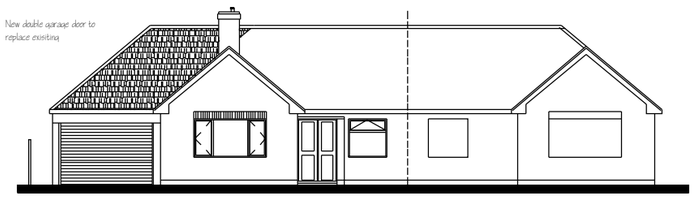

FRONT ELEVATION

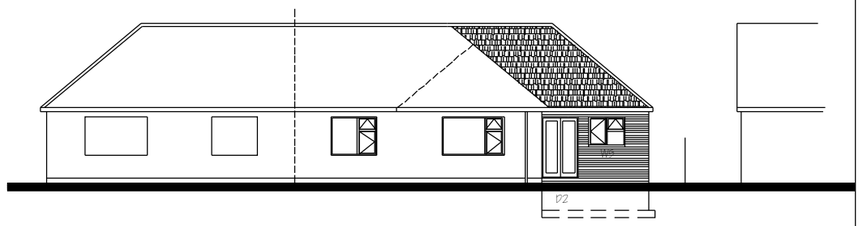

REAR ELEVATION

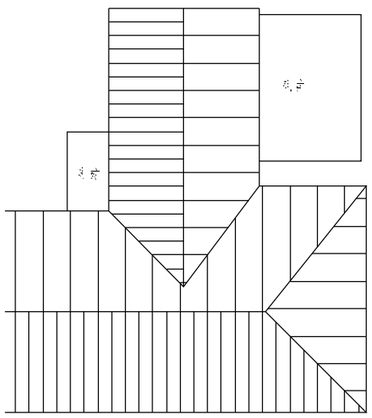

ROOF PLAN - PROPOSED

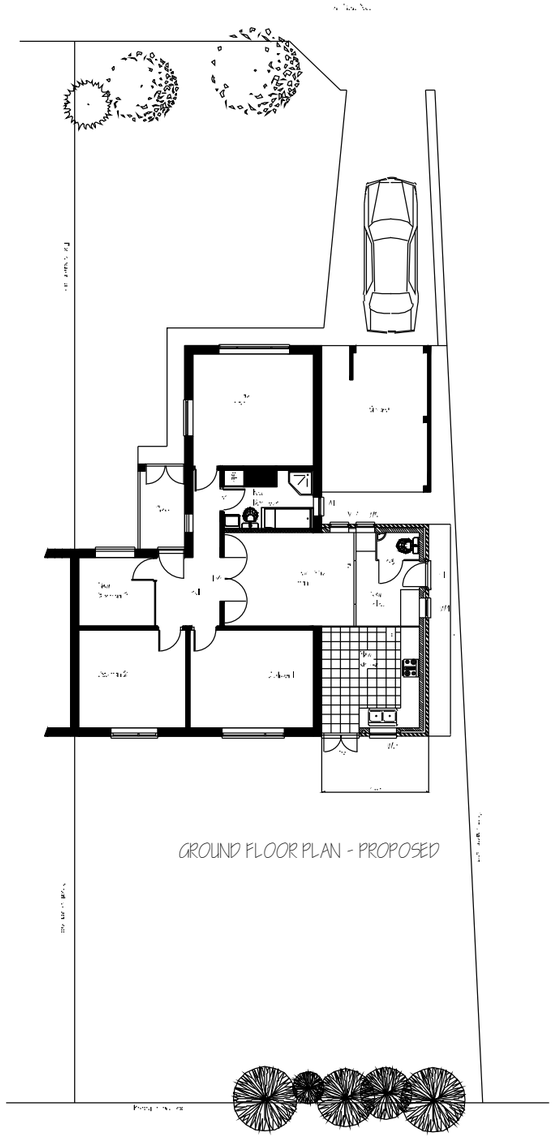

GROUND FLOOR PLAN - PROPOSED

BLOCK PLAN - PROPOSED
scale 1:500

This drawing to be read in conjunction with all other working drawings and specification and forms part of the building contract for any works to be carried out.

Any anomaly between approved drawings and site conditions, statutory requirements or other requirements of the building inspector, inspecting Architect, or NHBC inspector shall be resolved before the work in question proceeds. This drawing is issued to identify components and to show methods of construction only as not scale, use only given dimensions

MOD.	MODIFICATION NOTES.	DRN.	APPD.	DATE.
-	-	-	-	-

Project: Road
Churchdown
Gloucester
GL3

For Mr & Mrs H

Title: PLANS & ELEVATIONS

Reference: PLANNING DRAWING (PROPOSED)

Scale: 1:100 & AS SHOWN

Date:	Drn:	App:
MAY	--	

Drawing No: 010599/02 MOD: